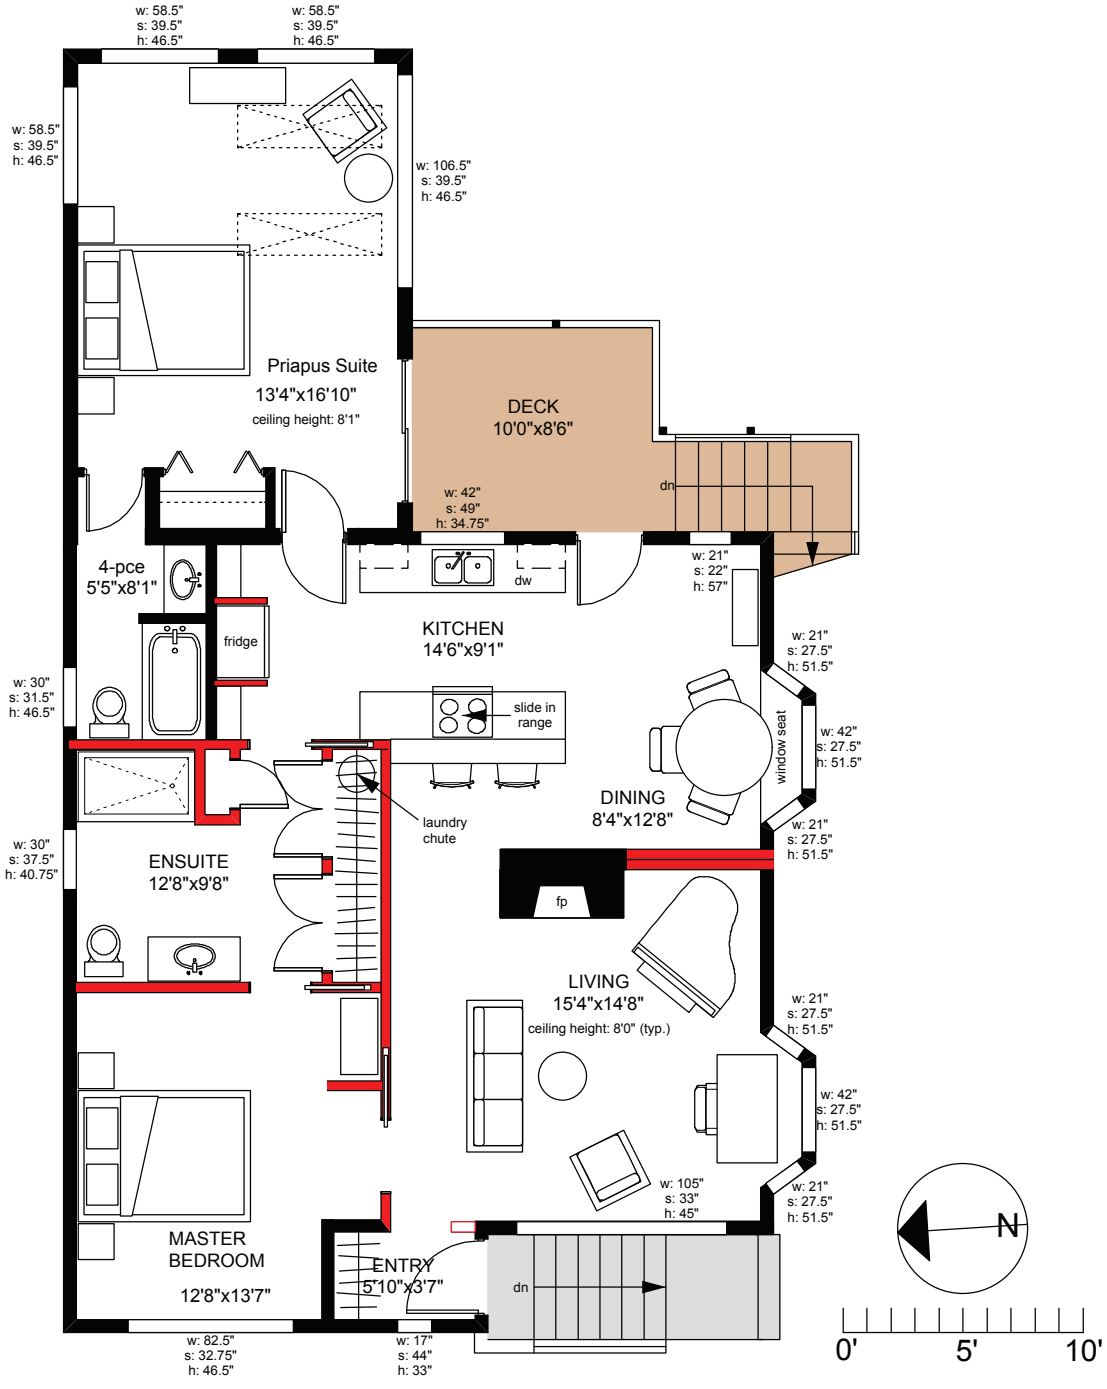

1

ID1

GENEREUX RESIDENCE - Proposed Main Level Floor Plan

Scale: 1/8" = 1'-0"

Date: January 14, 2013

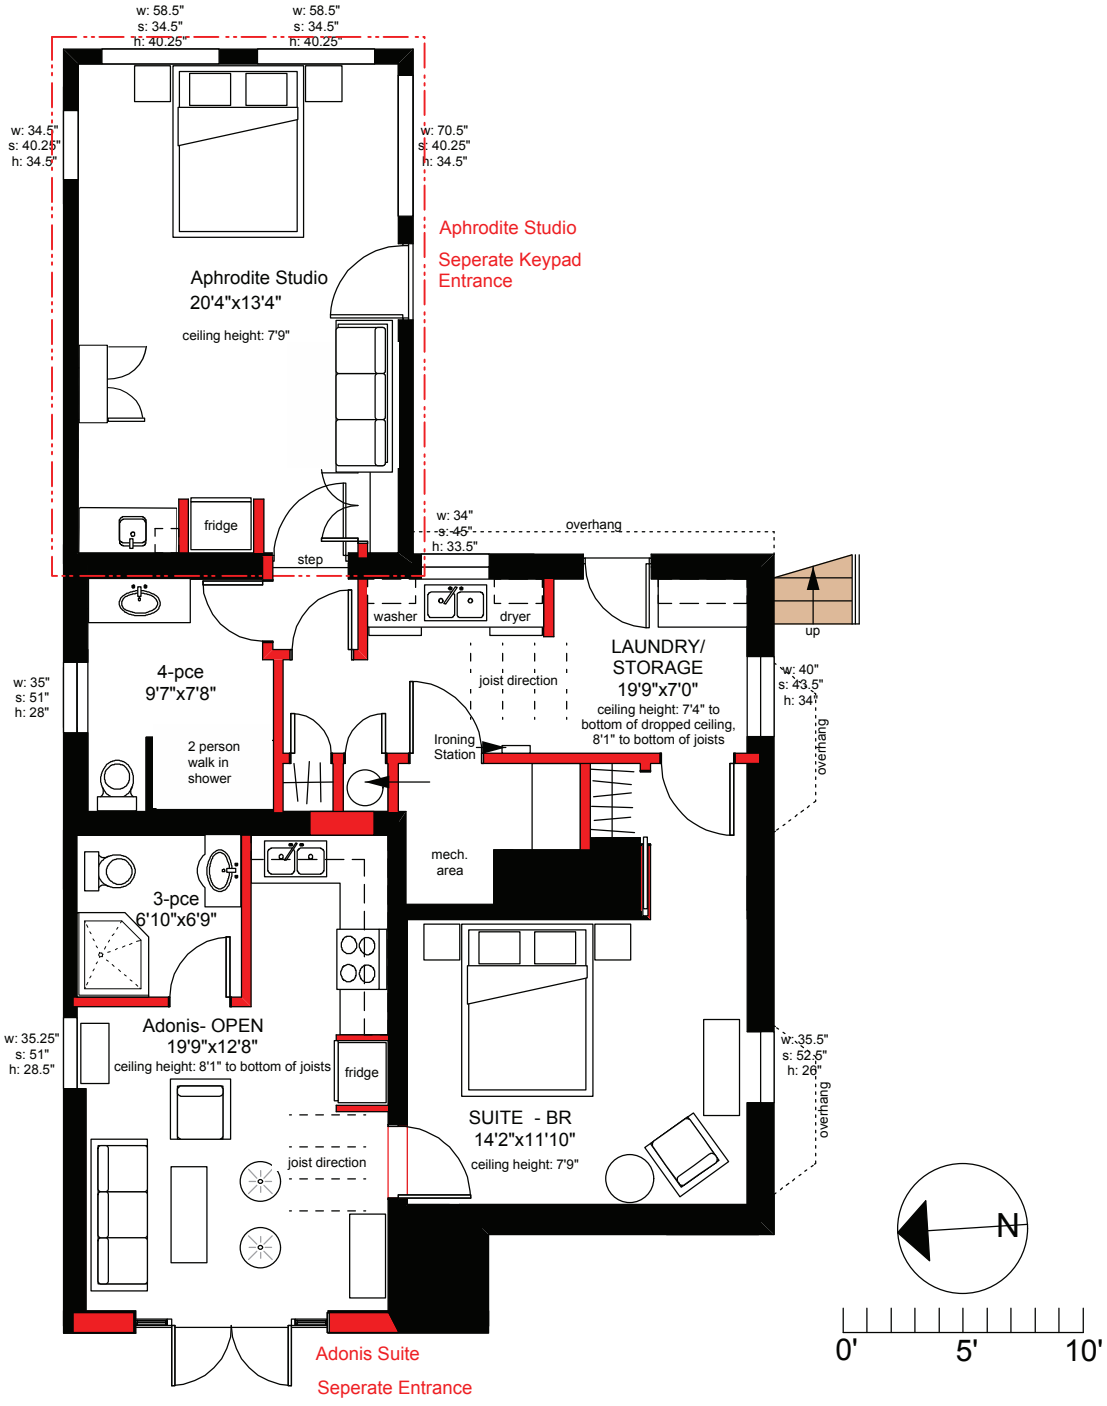

1

ID2

GENEREUX RESIDENCE - Proposed Lower Level Floor Plan

Scale: 1/8" = 1'-0"

Date: January 22, 2013